


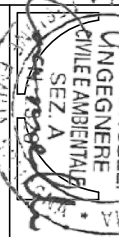

An aerial photograph of a large, rectangular green sports field, likely a soccer field, with yellow markings. The field is surrounded by residential buildings with red-tiled roofs, trees, and a paved road. A smaller, rectangular court, possibly for basketball or tennis, is visible in the bottom left corner of the field area.

L. PROGETTISTA		APPROVAZIONI	
 Ing. Giacomo Conconcelli via Cassal 15 42123 Reggio Emilia Tel. 0498478444 E-mail: giacomio1991@gmail.com			
TAVOLA		DATI GENERALI	
SPRE TAVOLA PROGETTO PRELIMINARE		lavoro CAMPO _SINISTRO_ FOSCATO	
TITOLO DELLA TAVOLA PARTICOLARI COSTRUTTIVI		file CAMPO_SINISTRO_S7.DWG	
		red. G.C.	
REVISIONI		conf. G.C.	
A		dis.	
B		conf.	
C		data	01/03/2019
D		scad	1:10
E			


Scala 1:10



GRIGLIA ZINCATA ANTITACCO
A FERITOE CLASSE B 125




GRIGLIA ZINCAT A ANTITACCO
A FERITOE CLASSE B 125



CHIUSINO IN CLS

Scala 1:10

Scala 1:10

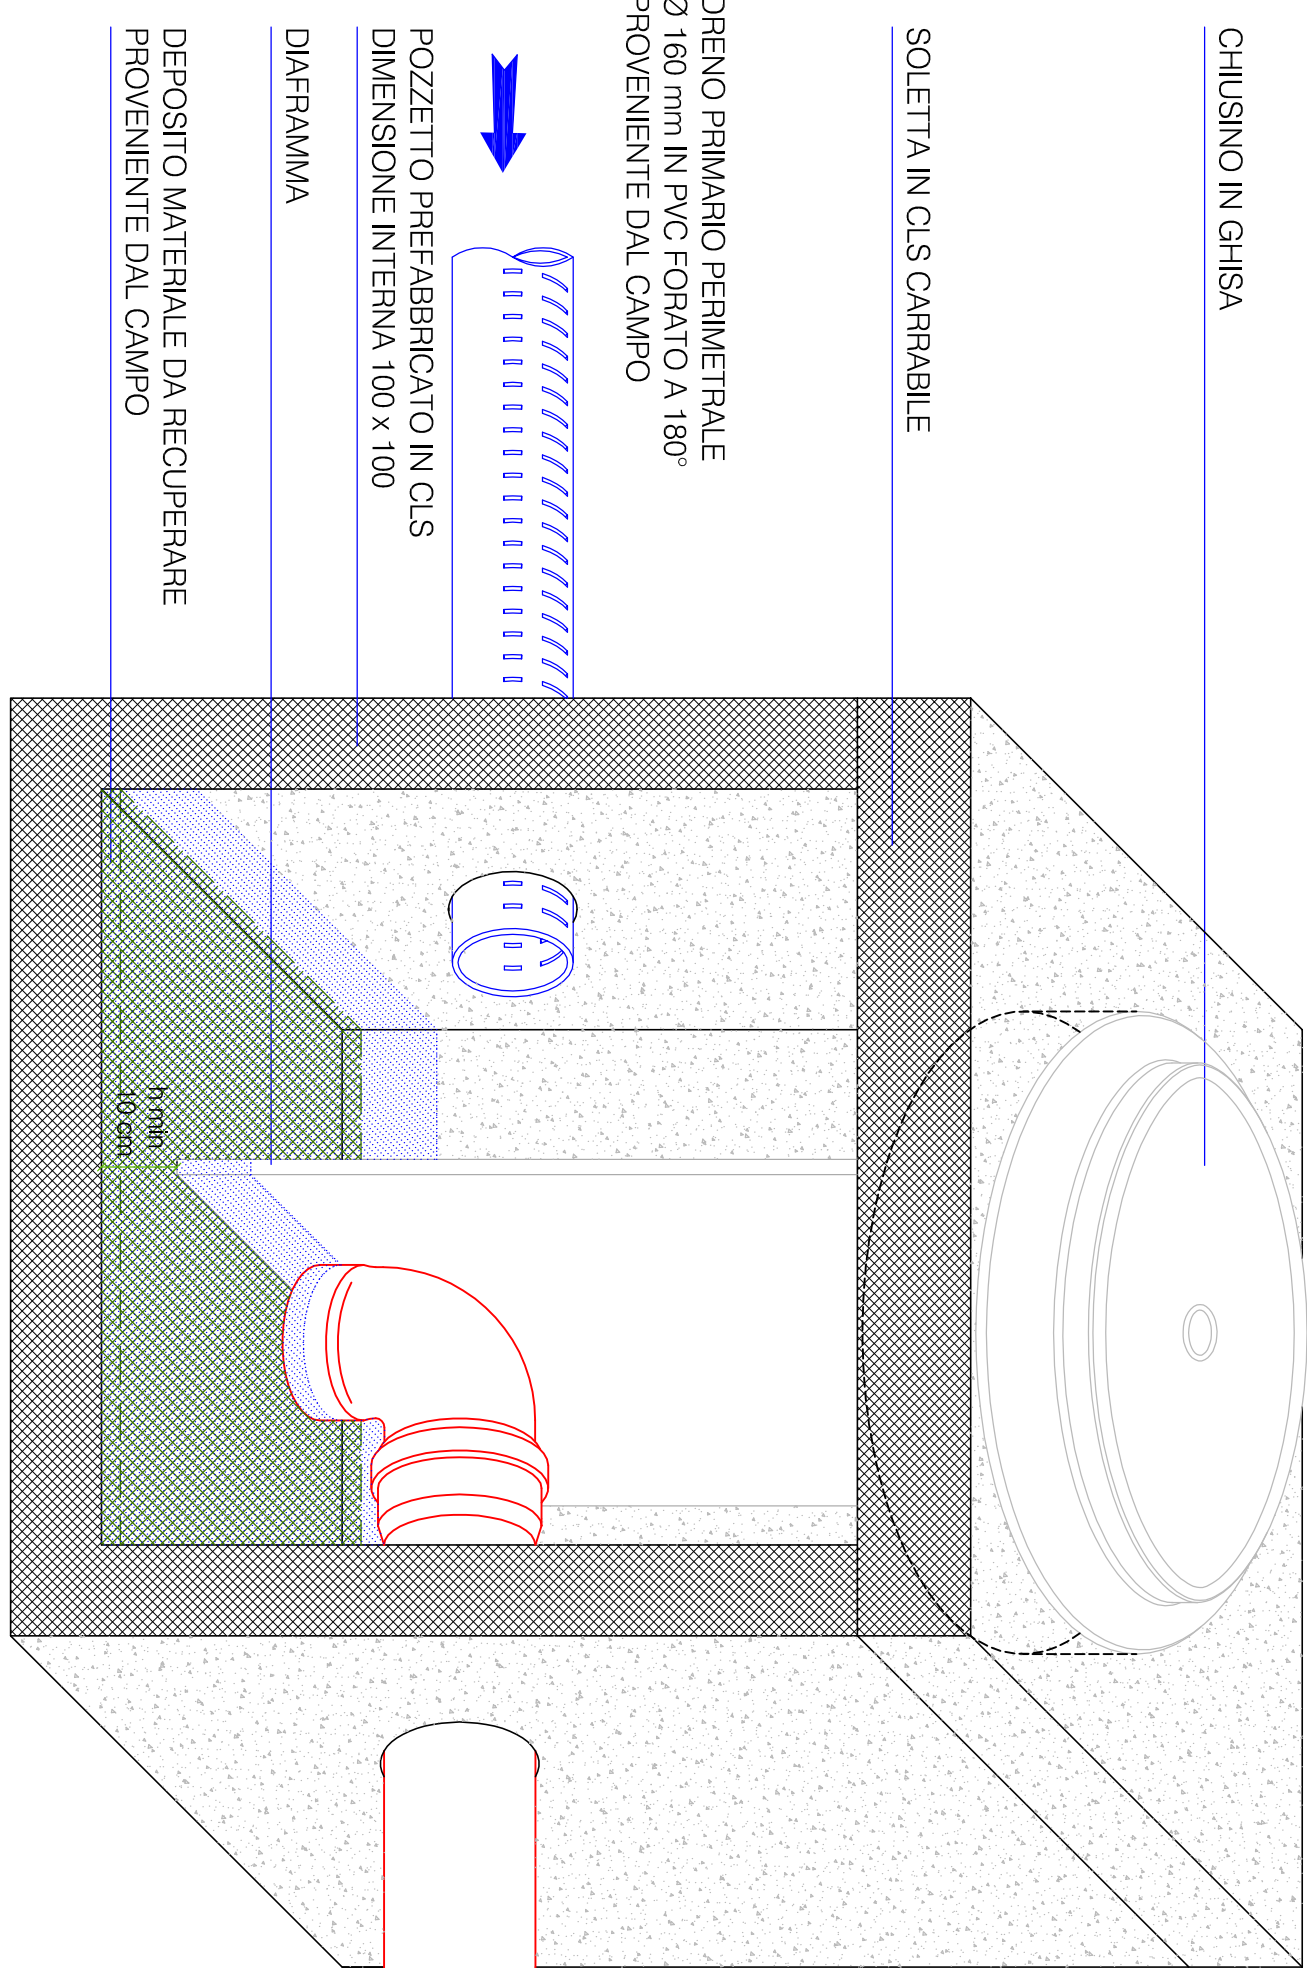

TUBAZIONE Ø 200 mm IN PVC
NON DRENANTE VERSO IL
RECAPITO FOGNARIO